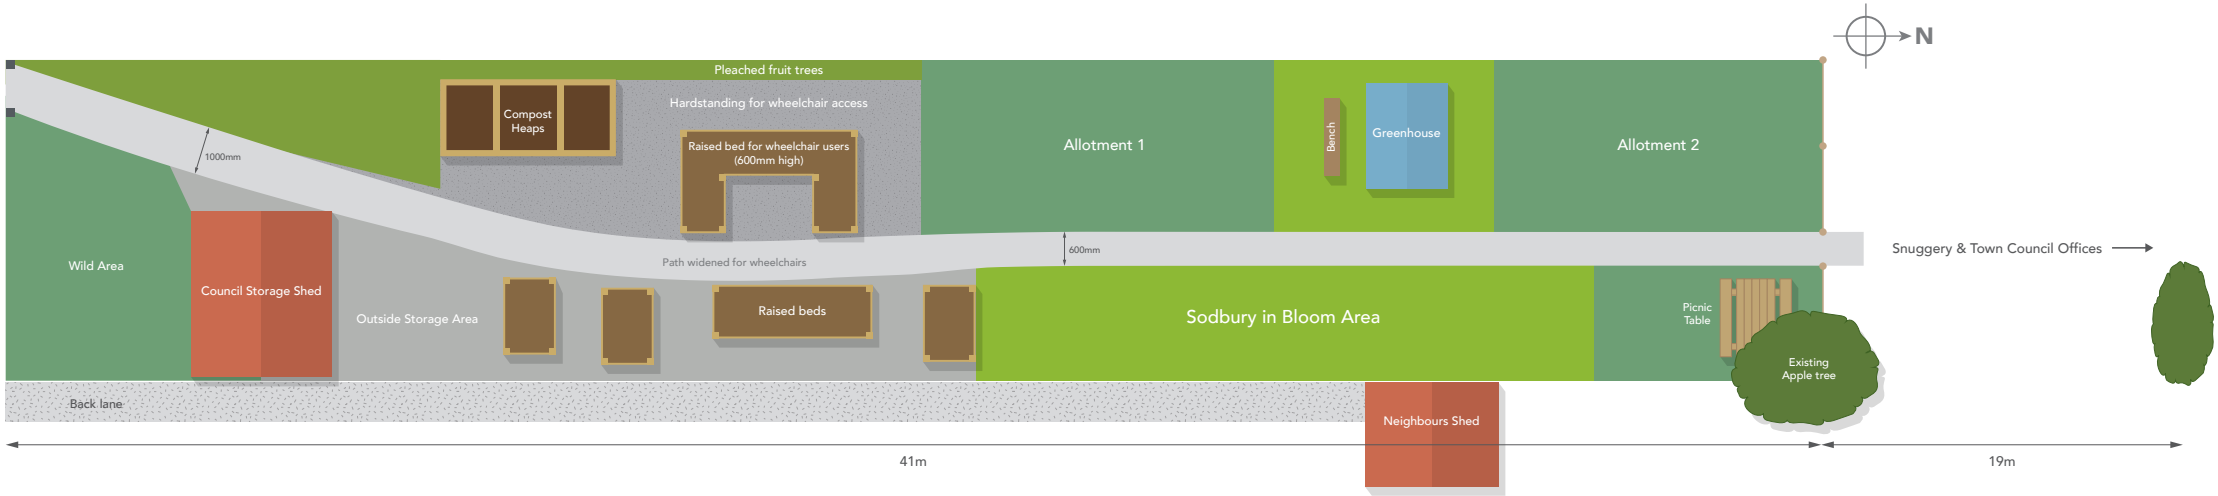
N
Pleached fruit trees
Compost Heaps
Hardstanding for wheelchair access
Raised bed for wheelchair users (600mm high)
1000mm
Allotment 1
Bench
Greenhouse
Allotment 2
Wild Area
Council Storage Shed
Path widened for wheelchairs
600mm
Snuggery & Town Council Offices
Outside Storage Area
Raised beds
Sodbury in Bloom Area
Picnic Table
Existing Apple tree
Back lane
Neighbours Shed
41m
19m